NOTES:

1) EXTERIOR- COLD ROLL STEEL w/ ACID RESISTANT FINISH. COLOR TO BE _____

2) INTERIOR- ONE PIECE CONSTRUCTION OF 16 GA. TYPE #316-#4 FINISH STAINLESS STEEL.

3) COUNTERTOP TO BE AN INTEGRAL PART OF FUME HOOD SUPERSTRUCTURE.

4) ALL VERTICAL CORNERS & HORIZONTAL JOINTS AT COUNTERTOP TO HAVE 3/4" RADIUS.

5) FIXTURES- POLISHED CHROME- SUPPLIED BY AMS. (TO SHIP LOOSE)

6) ALL WIRING, PIPING, & FINAL CONNECTIONS BY RESPECTIVE TRADES.

7) METAL BASE CABINET PAINTED TO MATCH HOOD SUPPLIED BY AMS.

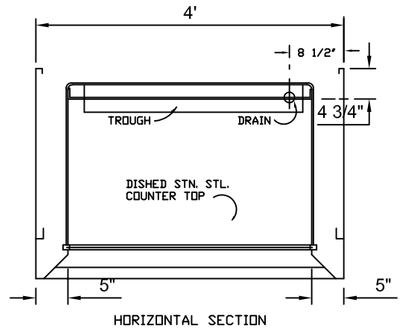

HORIZONTAL SECTION

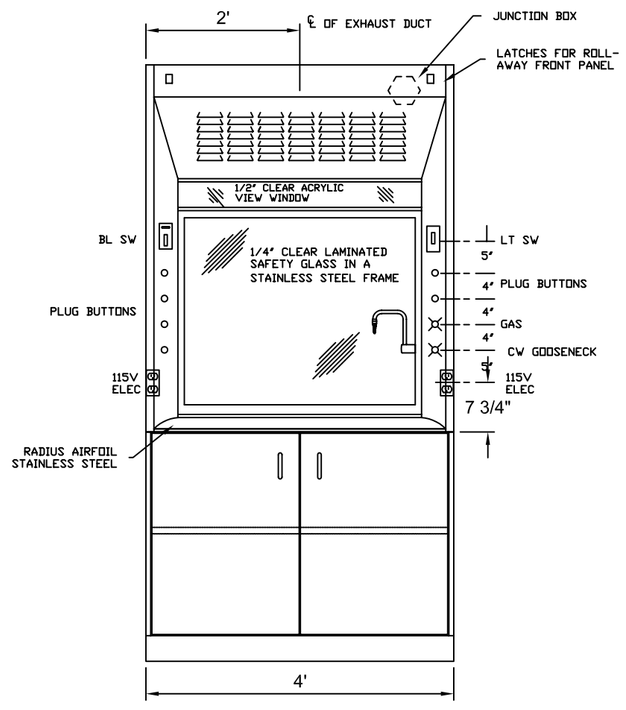

FRONT ELEVATION

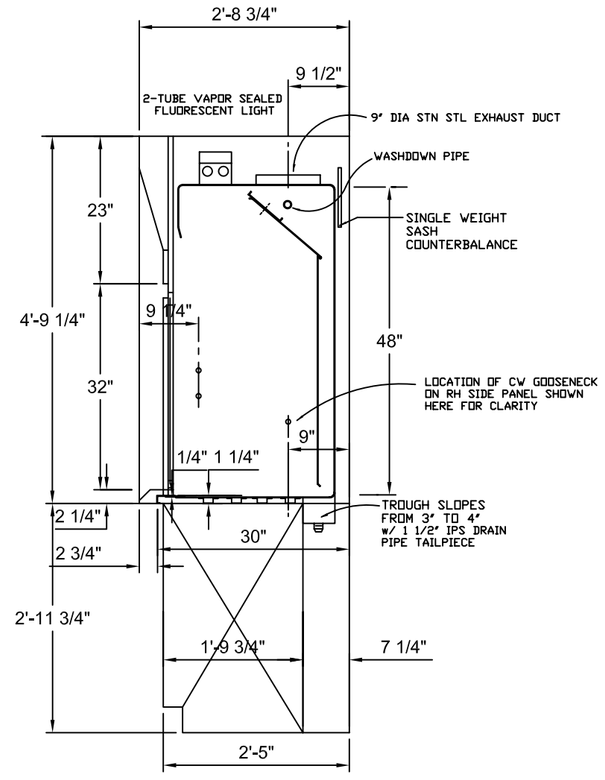

VERTICAL SECTION

QTY. ONE- PERCHLORIC FUME HOOD REQ'D AS SHOWN

LONGO inc.
100 HILLTOP ROAD
RAMSEY, NJ 07446
PHONE: 201.825.1500
FAX: 201.825.4784
WWW.LONGOLABS.COM

SHEET DESCRIPTION: DETAIL

DATE: 2005.8.4

REVISED:

PROJECT #: 00000

SCALE: 1/2" = 1'-0"

DRAWN BY: SEAN ONDICH
SONDICH@LONGOINC.COM
CHECKED BY: ANTHONY STELLATOS
ANTHONYS@LONGOINC.COM

SHEET #: D-006