SERVICES:
(2) D25 (16"X15"X7.8" I.D.) DROP-IN SINK WITH OUTLET AND STOPPER.
(1) D25 (16"X15"X5" I.D.) DROP-IN SINK WITH OUTLET AND STOPPER.
(2) 80032 HW & CW UNIMIX FIXTURE W/GAS PLUGGED, AERATOR.
(1) 80032WB HW & CW UNIMIX FIXTURE W/GAS PLUGGED, AERATOR & WRIST BLADES.

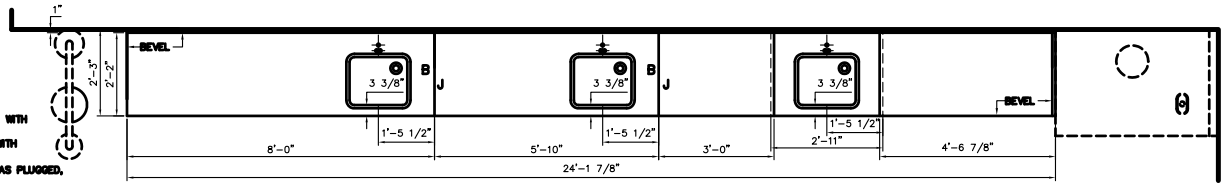

DETAIL OF #80032 UNIMIX HOLE BORING

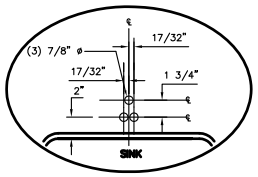

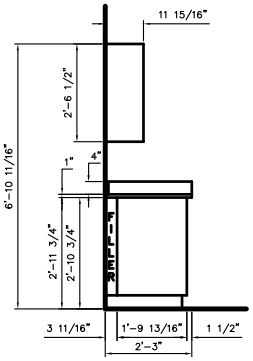

END VIEW

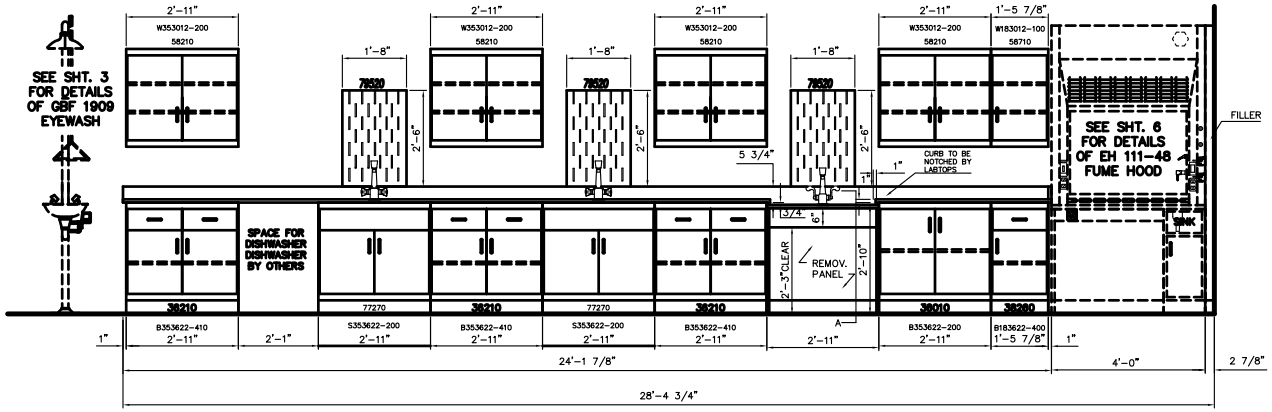

ELEVATION 1 LEVEL 1 (1) REQUIRED

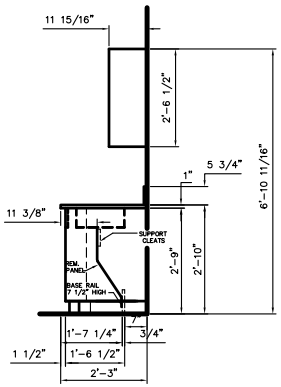

SECTION A–A

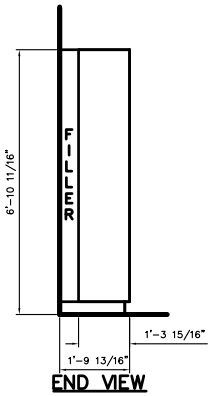

END VIEW

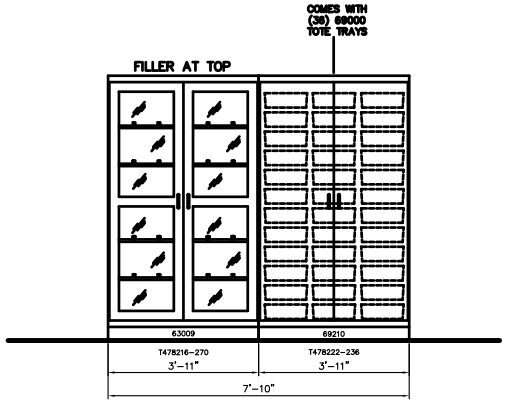

ELEVATION 2 LEVEL 1 (1) REQUIRED

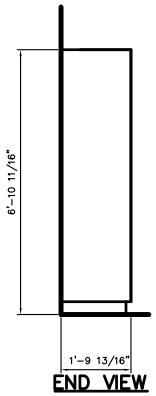

END VIEW

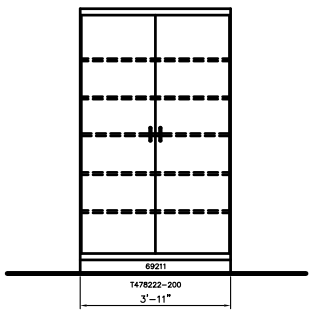

ELEVATION 3 LEVEL 1 (1) REQUIRED

Sheldon Laboratory Systems
Post Office Box 836
102 Kirk Street
Crystal Springs, MS 39059
Telephone 601 892-2731
Fax – 601 892-4364
A MISSCO Company

JOB NAME	DRAWN BY	SCALE	REVISIONS	P.O.#	SHEET
BLUE HILLS TECHNICAL SCHOOL	BW DATE 8-3-10	3/8"=1'-0"			2 OF 6